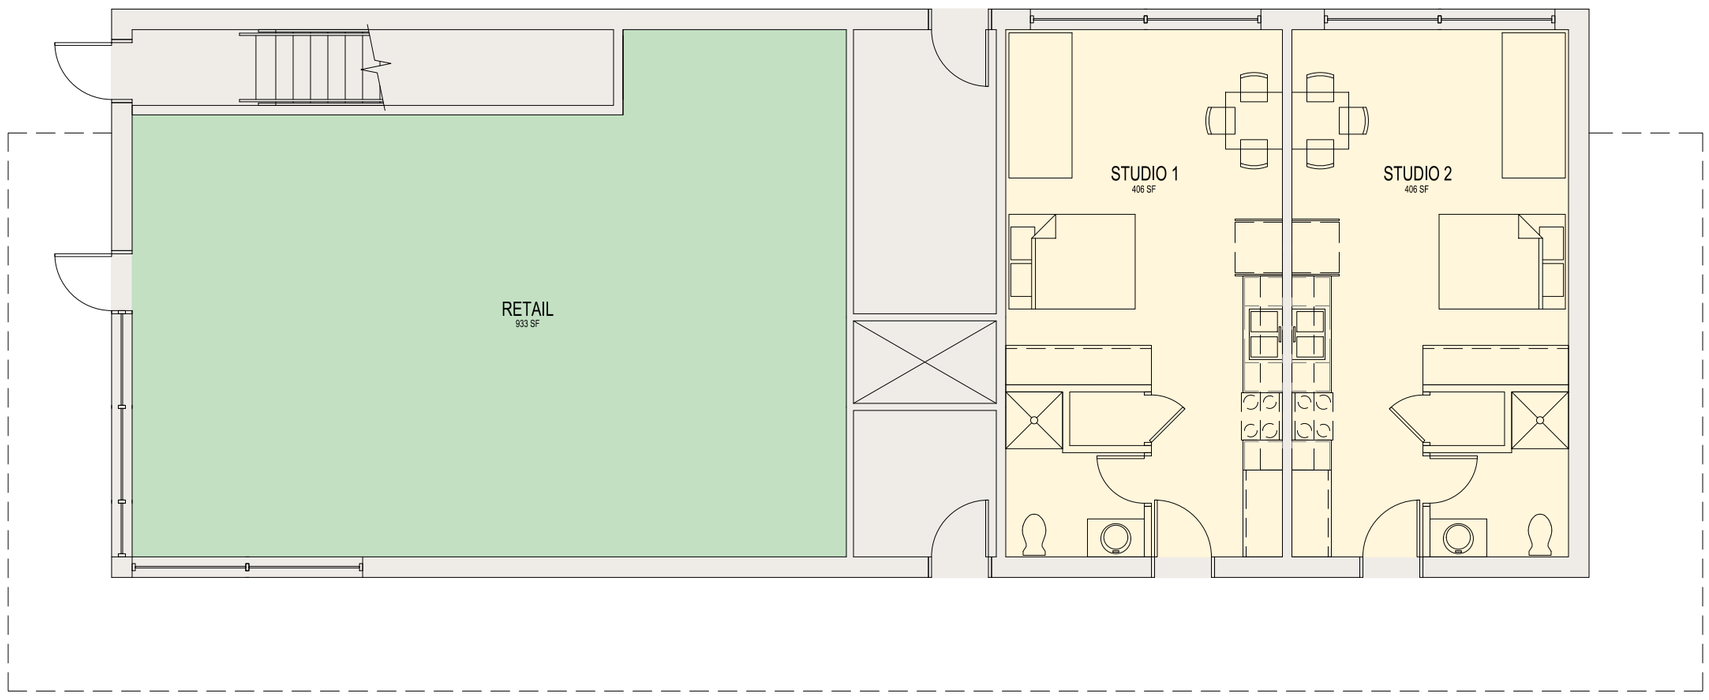

24 September 2021

Scale: 1/8" = 1'-0"

Proposed Plan - Level 1

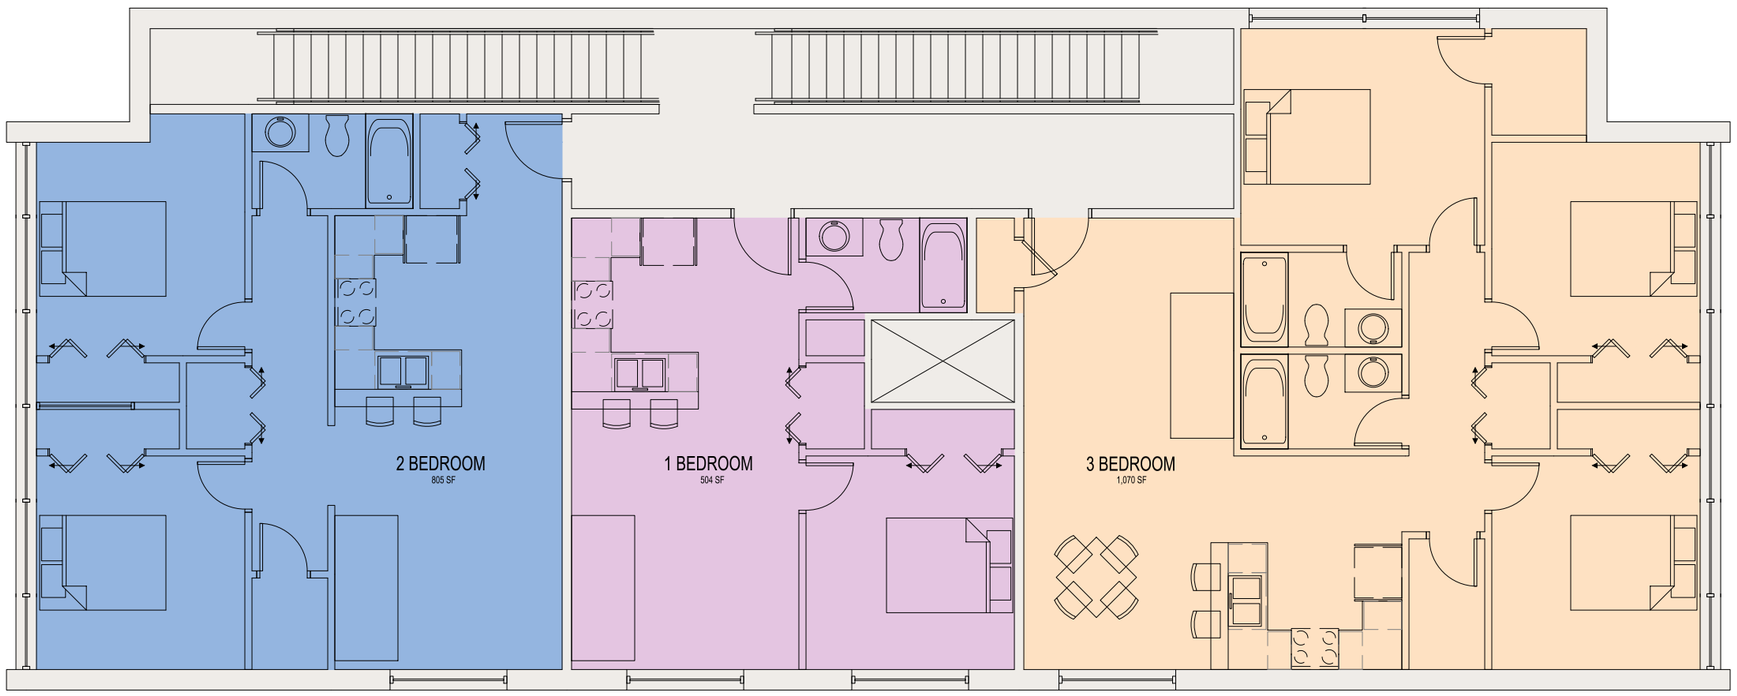

24 September 2021

Scale: 1/8" = 1'-0"

Proposed Plan - Level 2

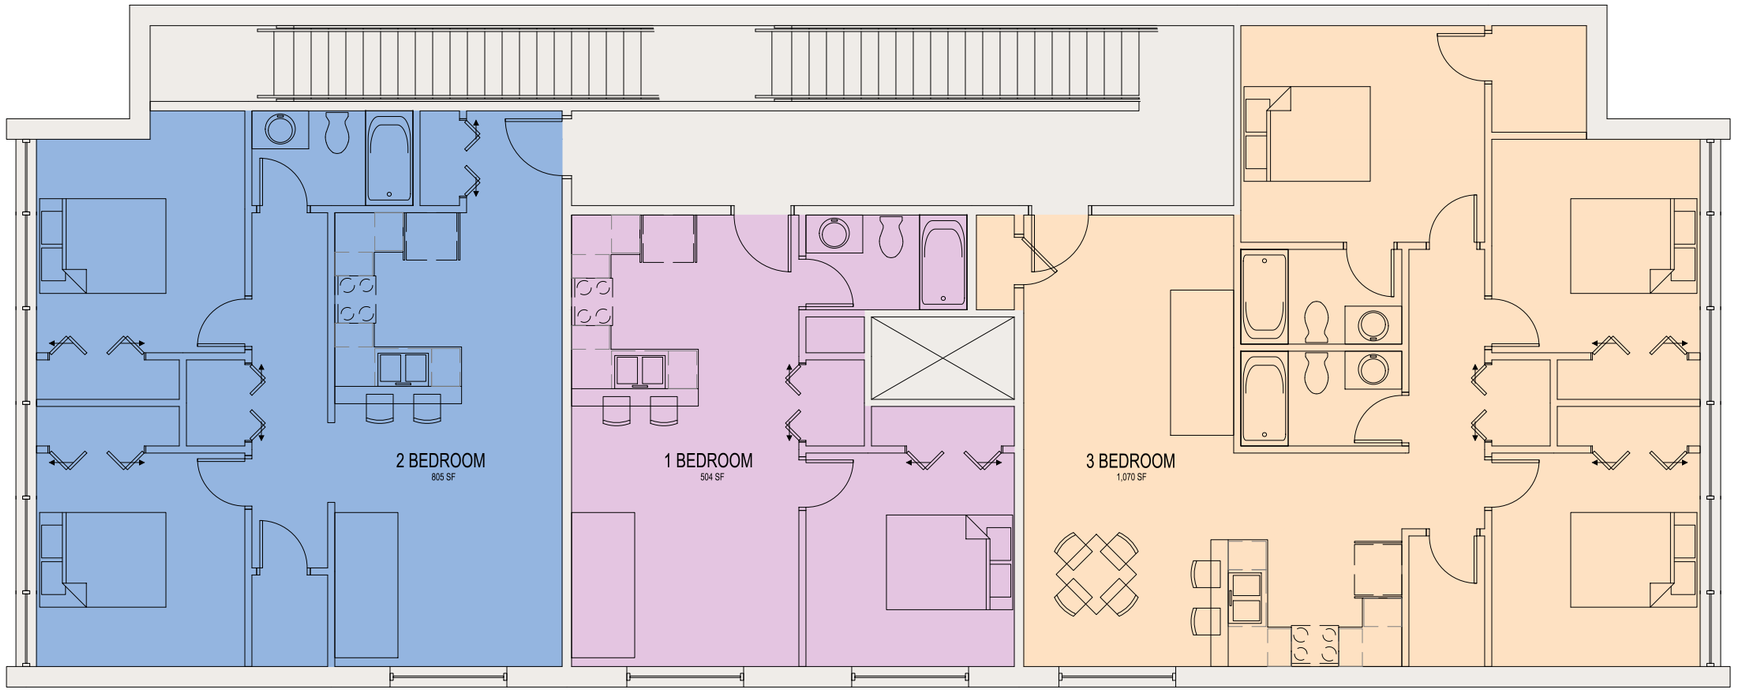

24 September 2021

Scale: 1/8" = 1'-0"

Proposed Plan - Level 3